Site Map

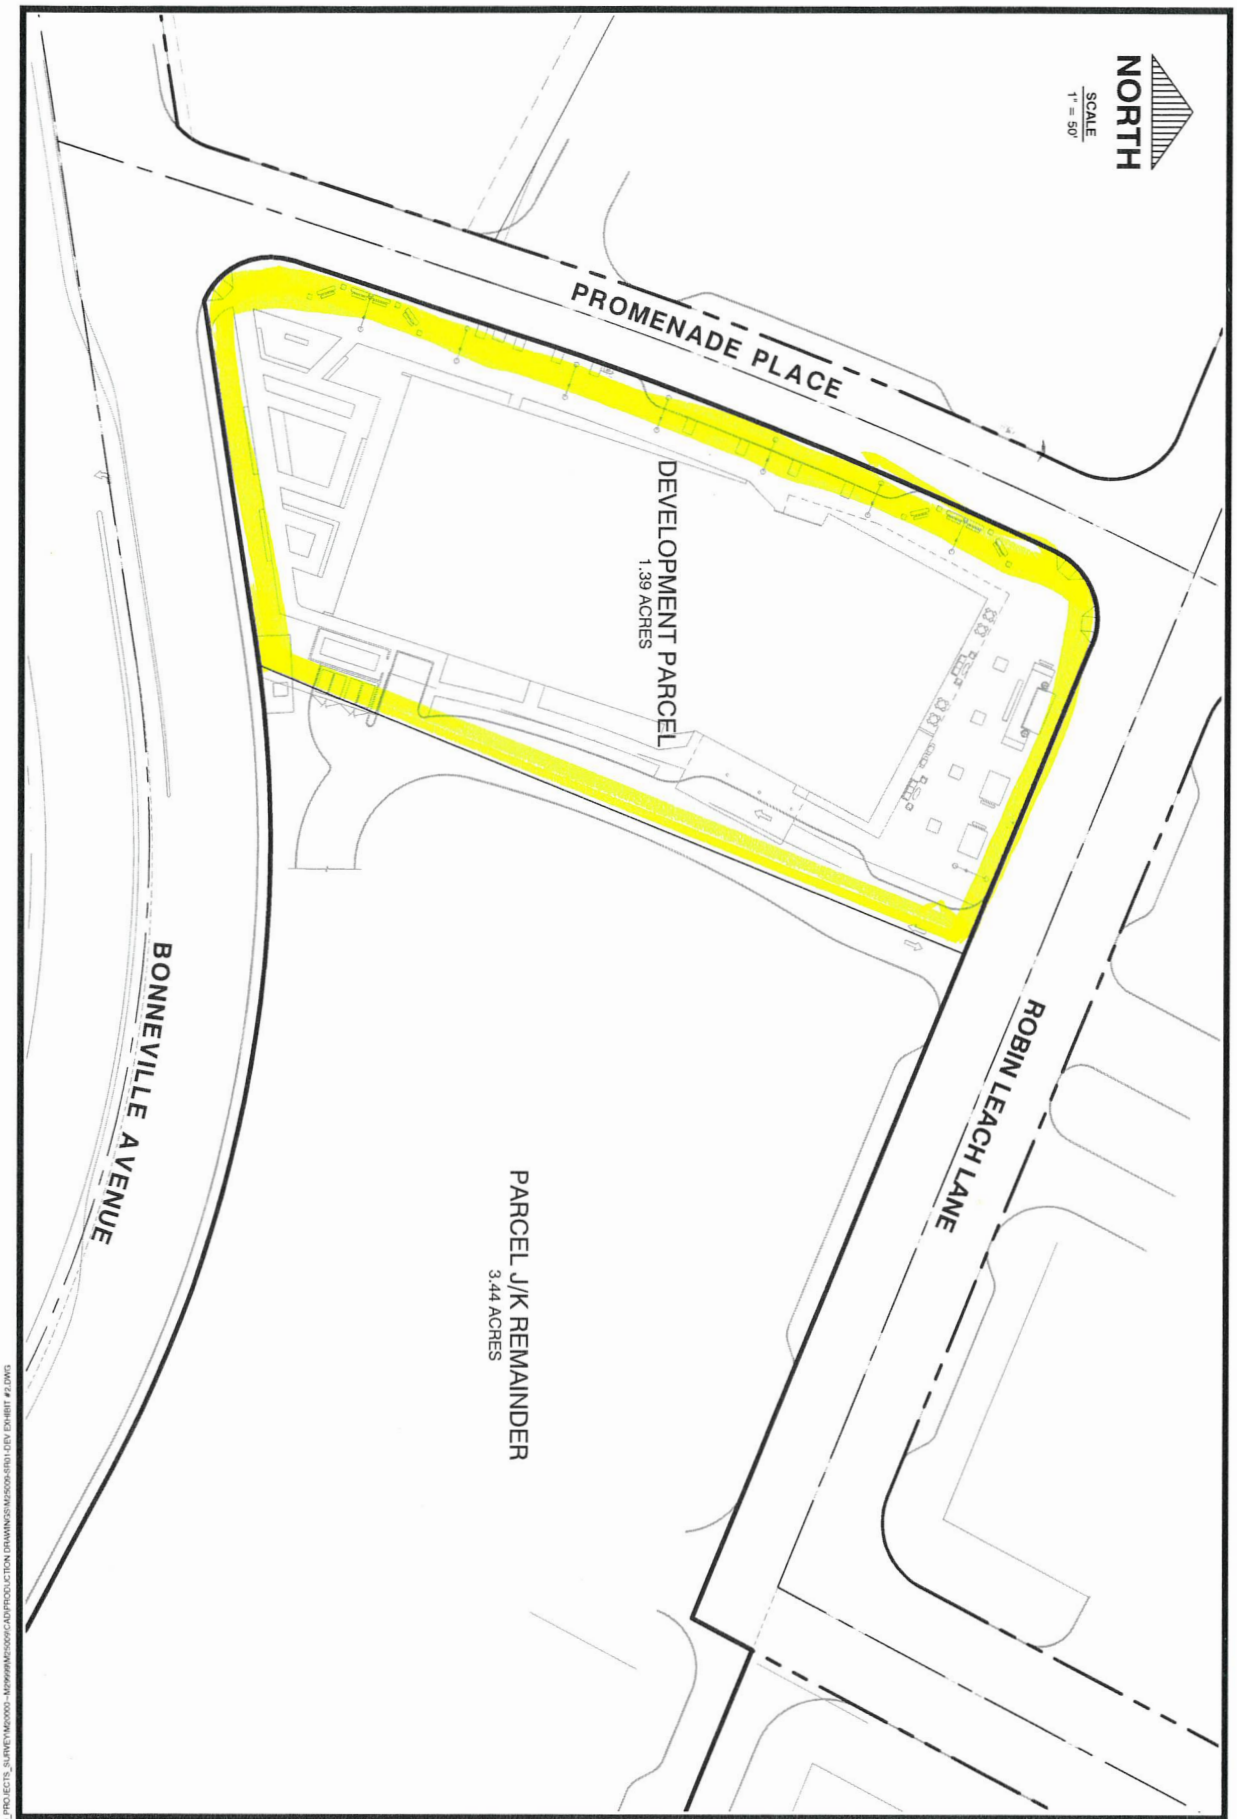

DEPARTMENT OF PUBLIC WORKS SURVEY DATE: 4/8/2025 DRAWN BY: MFK SHEET: 1 OF 1	SYMPHONY PARK PARCEL J/K DEVELOPMENT PARCEL EXHIBIT #2

W:\PW_GRD_PROJECTS_SURVEY\M20000-M29999\M25000\CADPRODUCTION DRAWINGS\M25005-SR01-DEV EXHIBIT #2.DWG

4/4/25